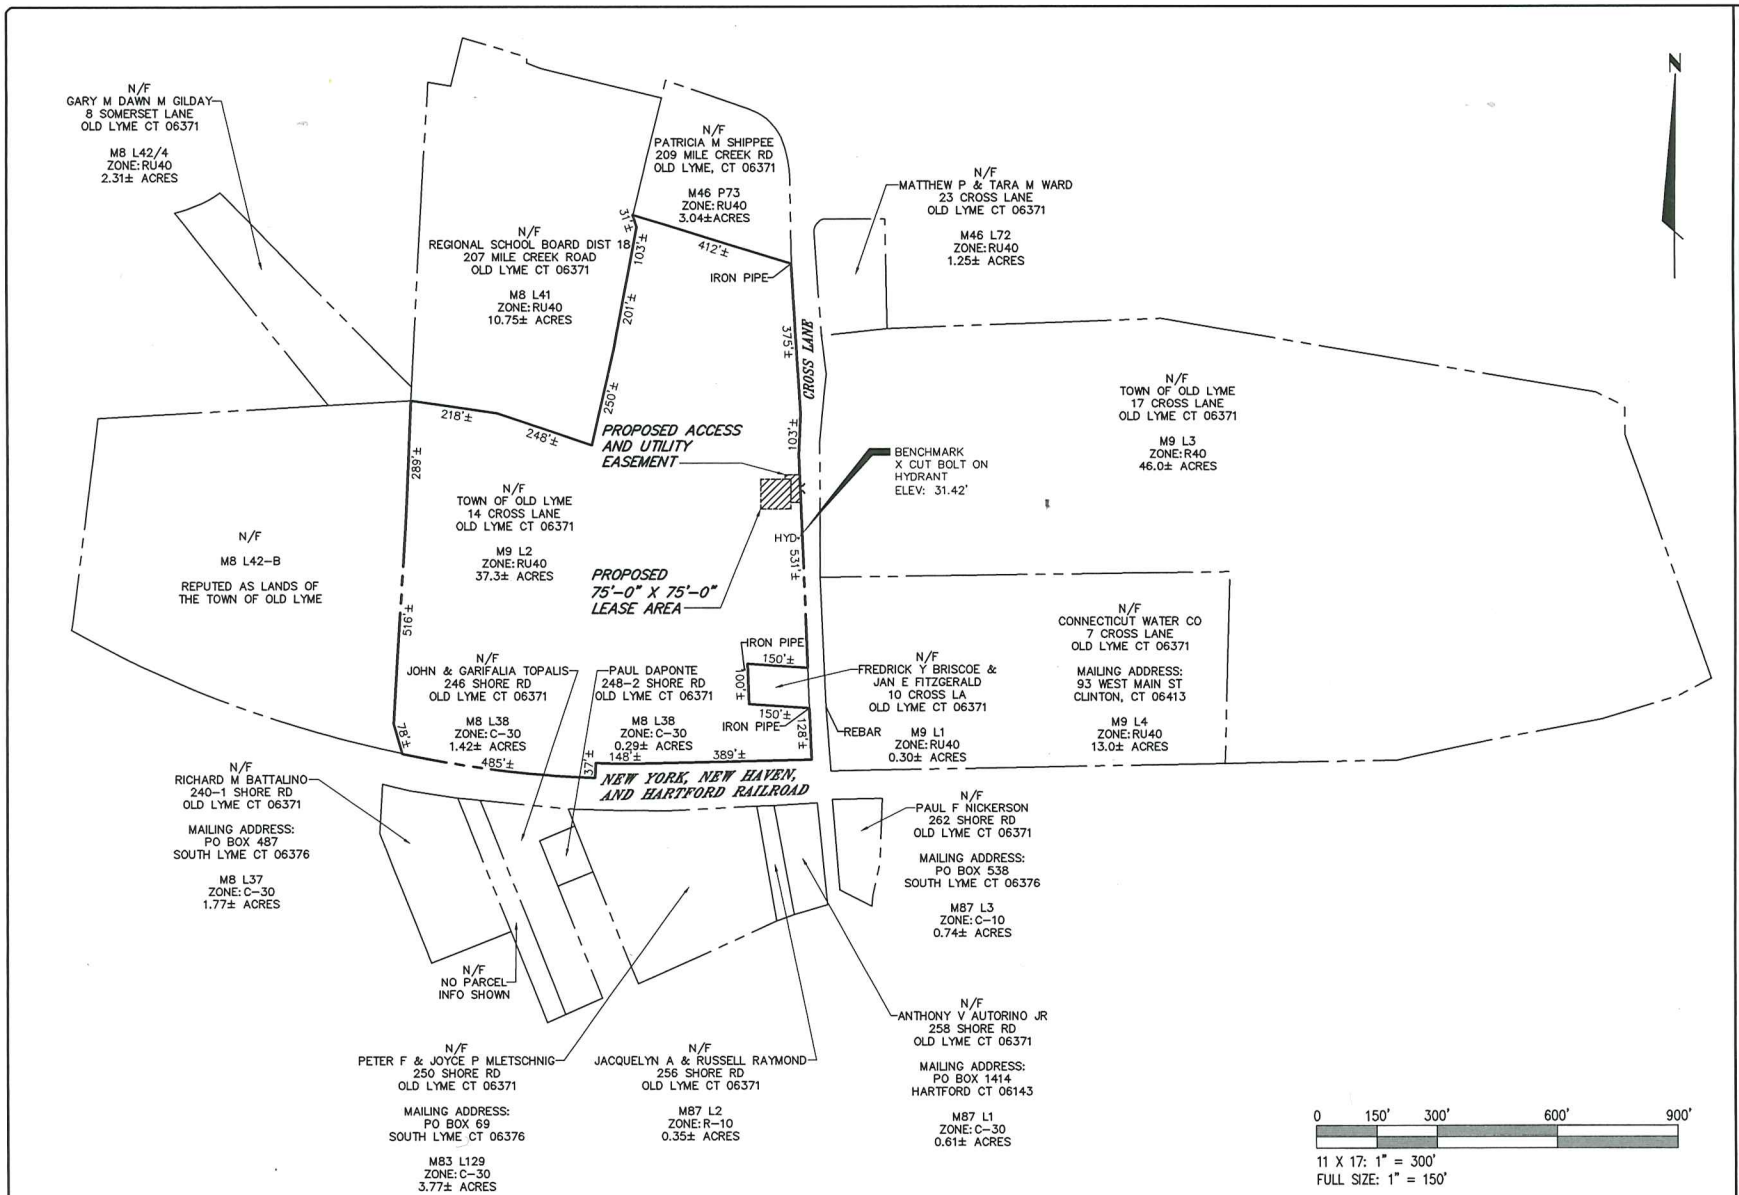


| 1 | ABUTTERS MAP |
|---|---|

SBA
SBA TOWERS II LLC
5900 BROKEN SOUND
PARKWAY, NW
BOCA RATON, FL 33487-2797
TEL: (561) 226-9523
FAX: (561) 226-9368

Drawing Copyright © 2009

CHA
2130 Silas Deane Highway, Suite 212 · Rocky Hill, CT 06067-2336
Main: (860) 257-4267 · www.chamaspecies.com

THE INFORMATION CONTAINED IN THIS SET OF DOCUMENTS IS PROPRIETARY BY NATURE. ANY USE OR DISCLOSURE OTHER THAN THAT WHICH RELATES TO THE CLIENT IS STRICTLY PROHIBITED.

| | |
|---|---|
| A&E PROJECT #: | 15363-1047-1101 |
| DRAWN BY: | JDM |
| CHECKED BY: | PAL |

REVISIONS

| NO. | DATE | DESCRIPTION |
|---|---|---|
| A | 11/11/09 | ISSUED CSC CERTIFICATE |

PROJECT No.
15363-1047-1101

SITE NAME:
OLD LYME-FIREHOUSE

SITE NUMBER:
CT 11797-S

SITE ADDRESS:
14 CROSS LANE
OLD LYME, CT 06371

DESIGN TYPE:
RAW LAND

SHEET TITLE:
ABUTTERS MAP

DRAWING NO.
C-1

REVISION:
A