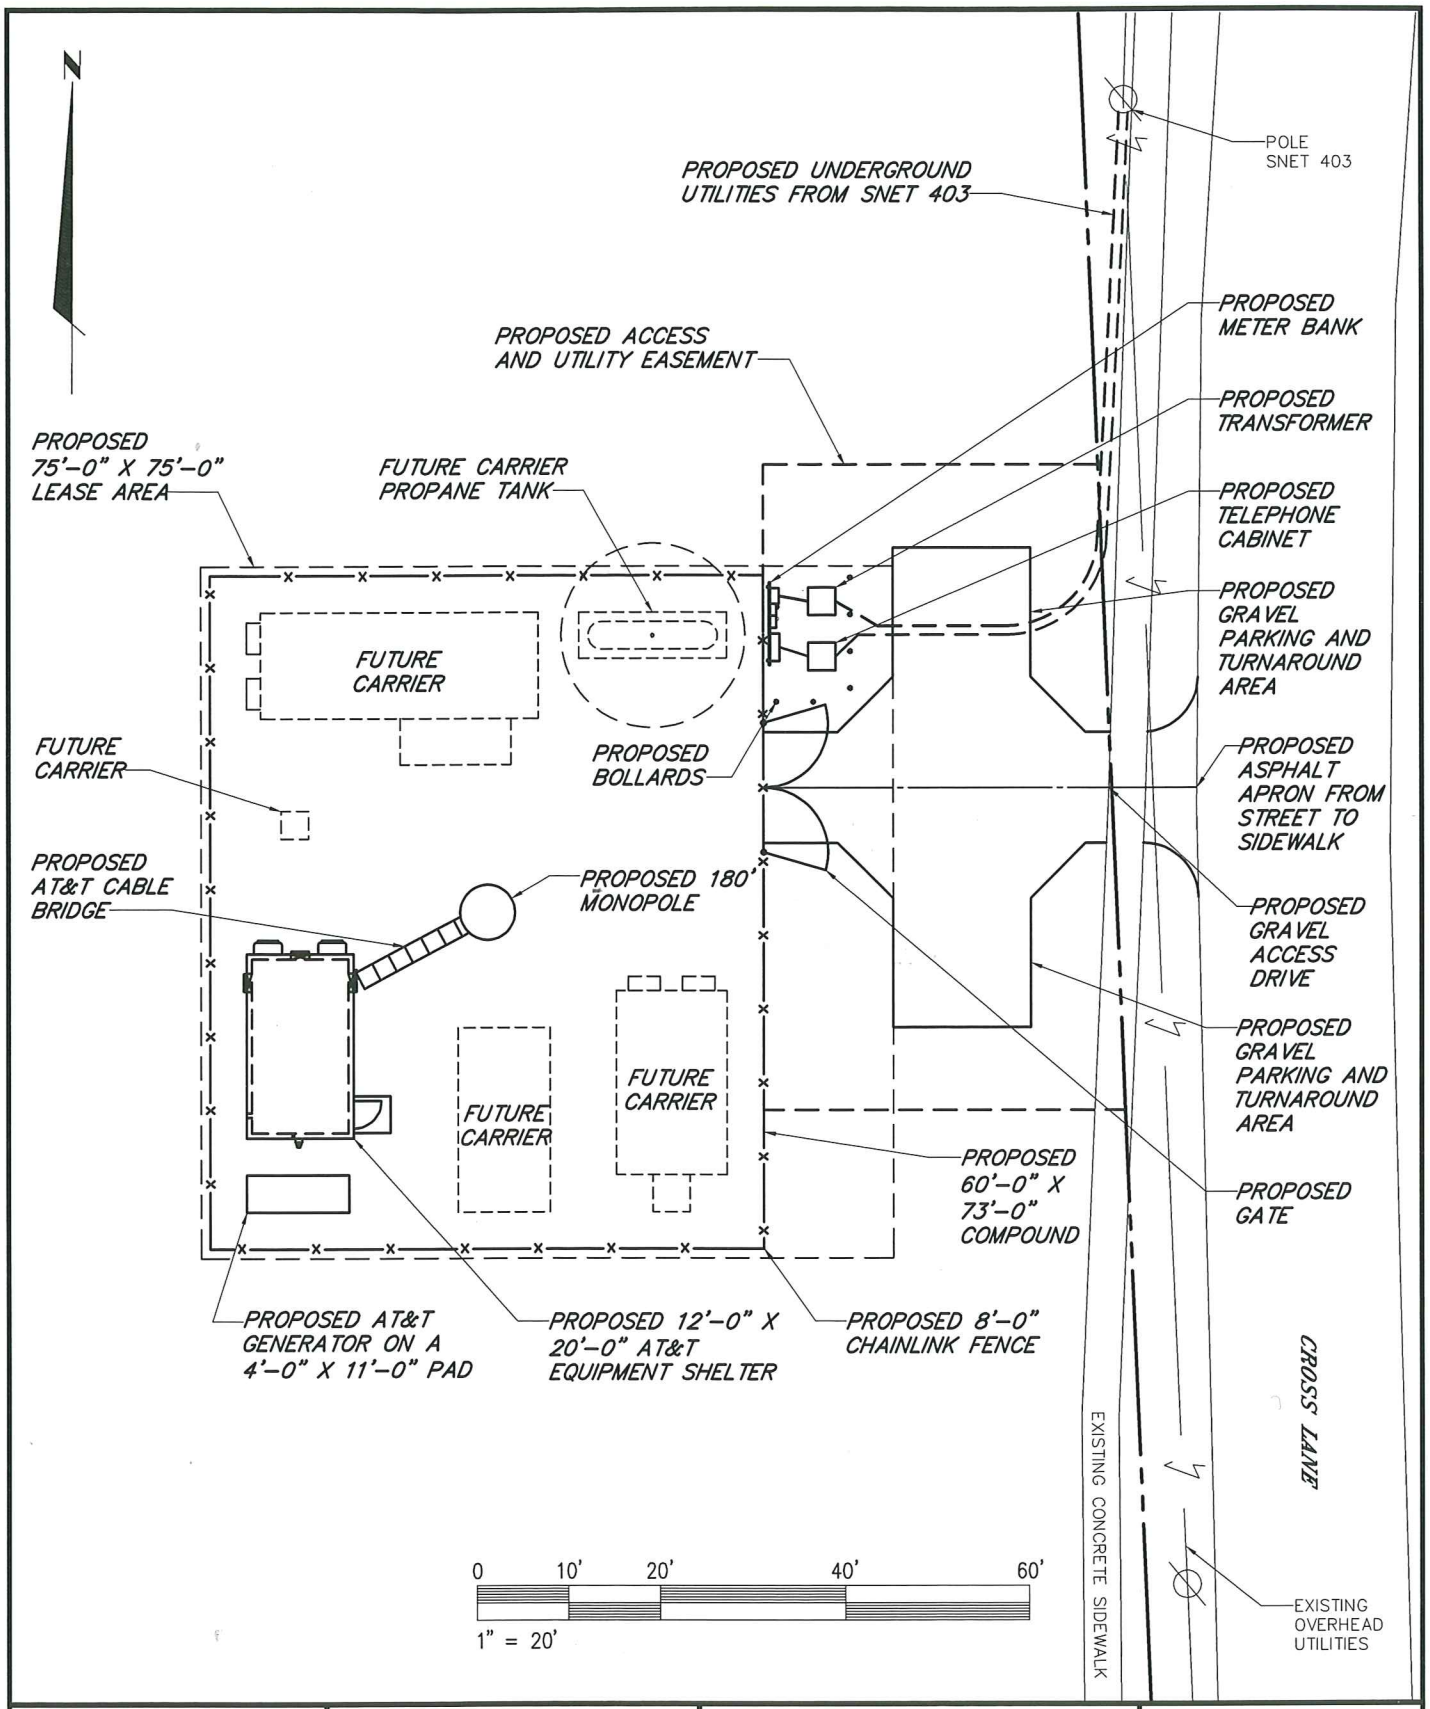


Drawing Copyright © 2009

CHA
2139 Silas Deane Highway, Suite 212 · Rocky Hill, CT 06067-2336
Main: (860) 287-4557 · www.chacompanies.com

SBA
SBA TOWERS II LLC
5900 BROKEN SOUND PARKWAY
BOCA RATON, FL 33487-2797
OFFICE: (561) 226-9523
FAX: (561) 226-3572

CT11797-S
OLD LYME-FIREHOUSE
14 CROSS LANE
OLD LYME, CT 06371
NEW LONDON COUNTY
CHA PROJ. NO. – 15363-1047

SHEET TITLE:
COMPOUND PLAN

DATE:
11/11/09

REVISION: 0

DATE: 11/13/2009 8:47 AM FILE: I:\15363\SITES\1047 OLD LYME\ZD\OLD LYME SBA DRAWING TEMPLATE.DWG