WPCA
MAP #3

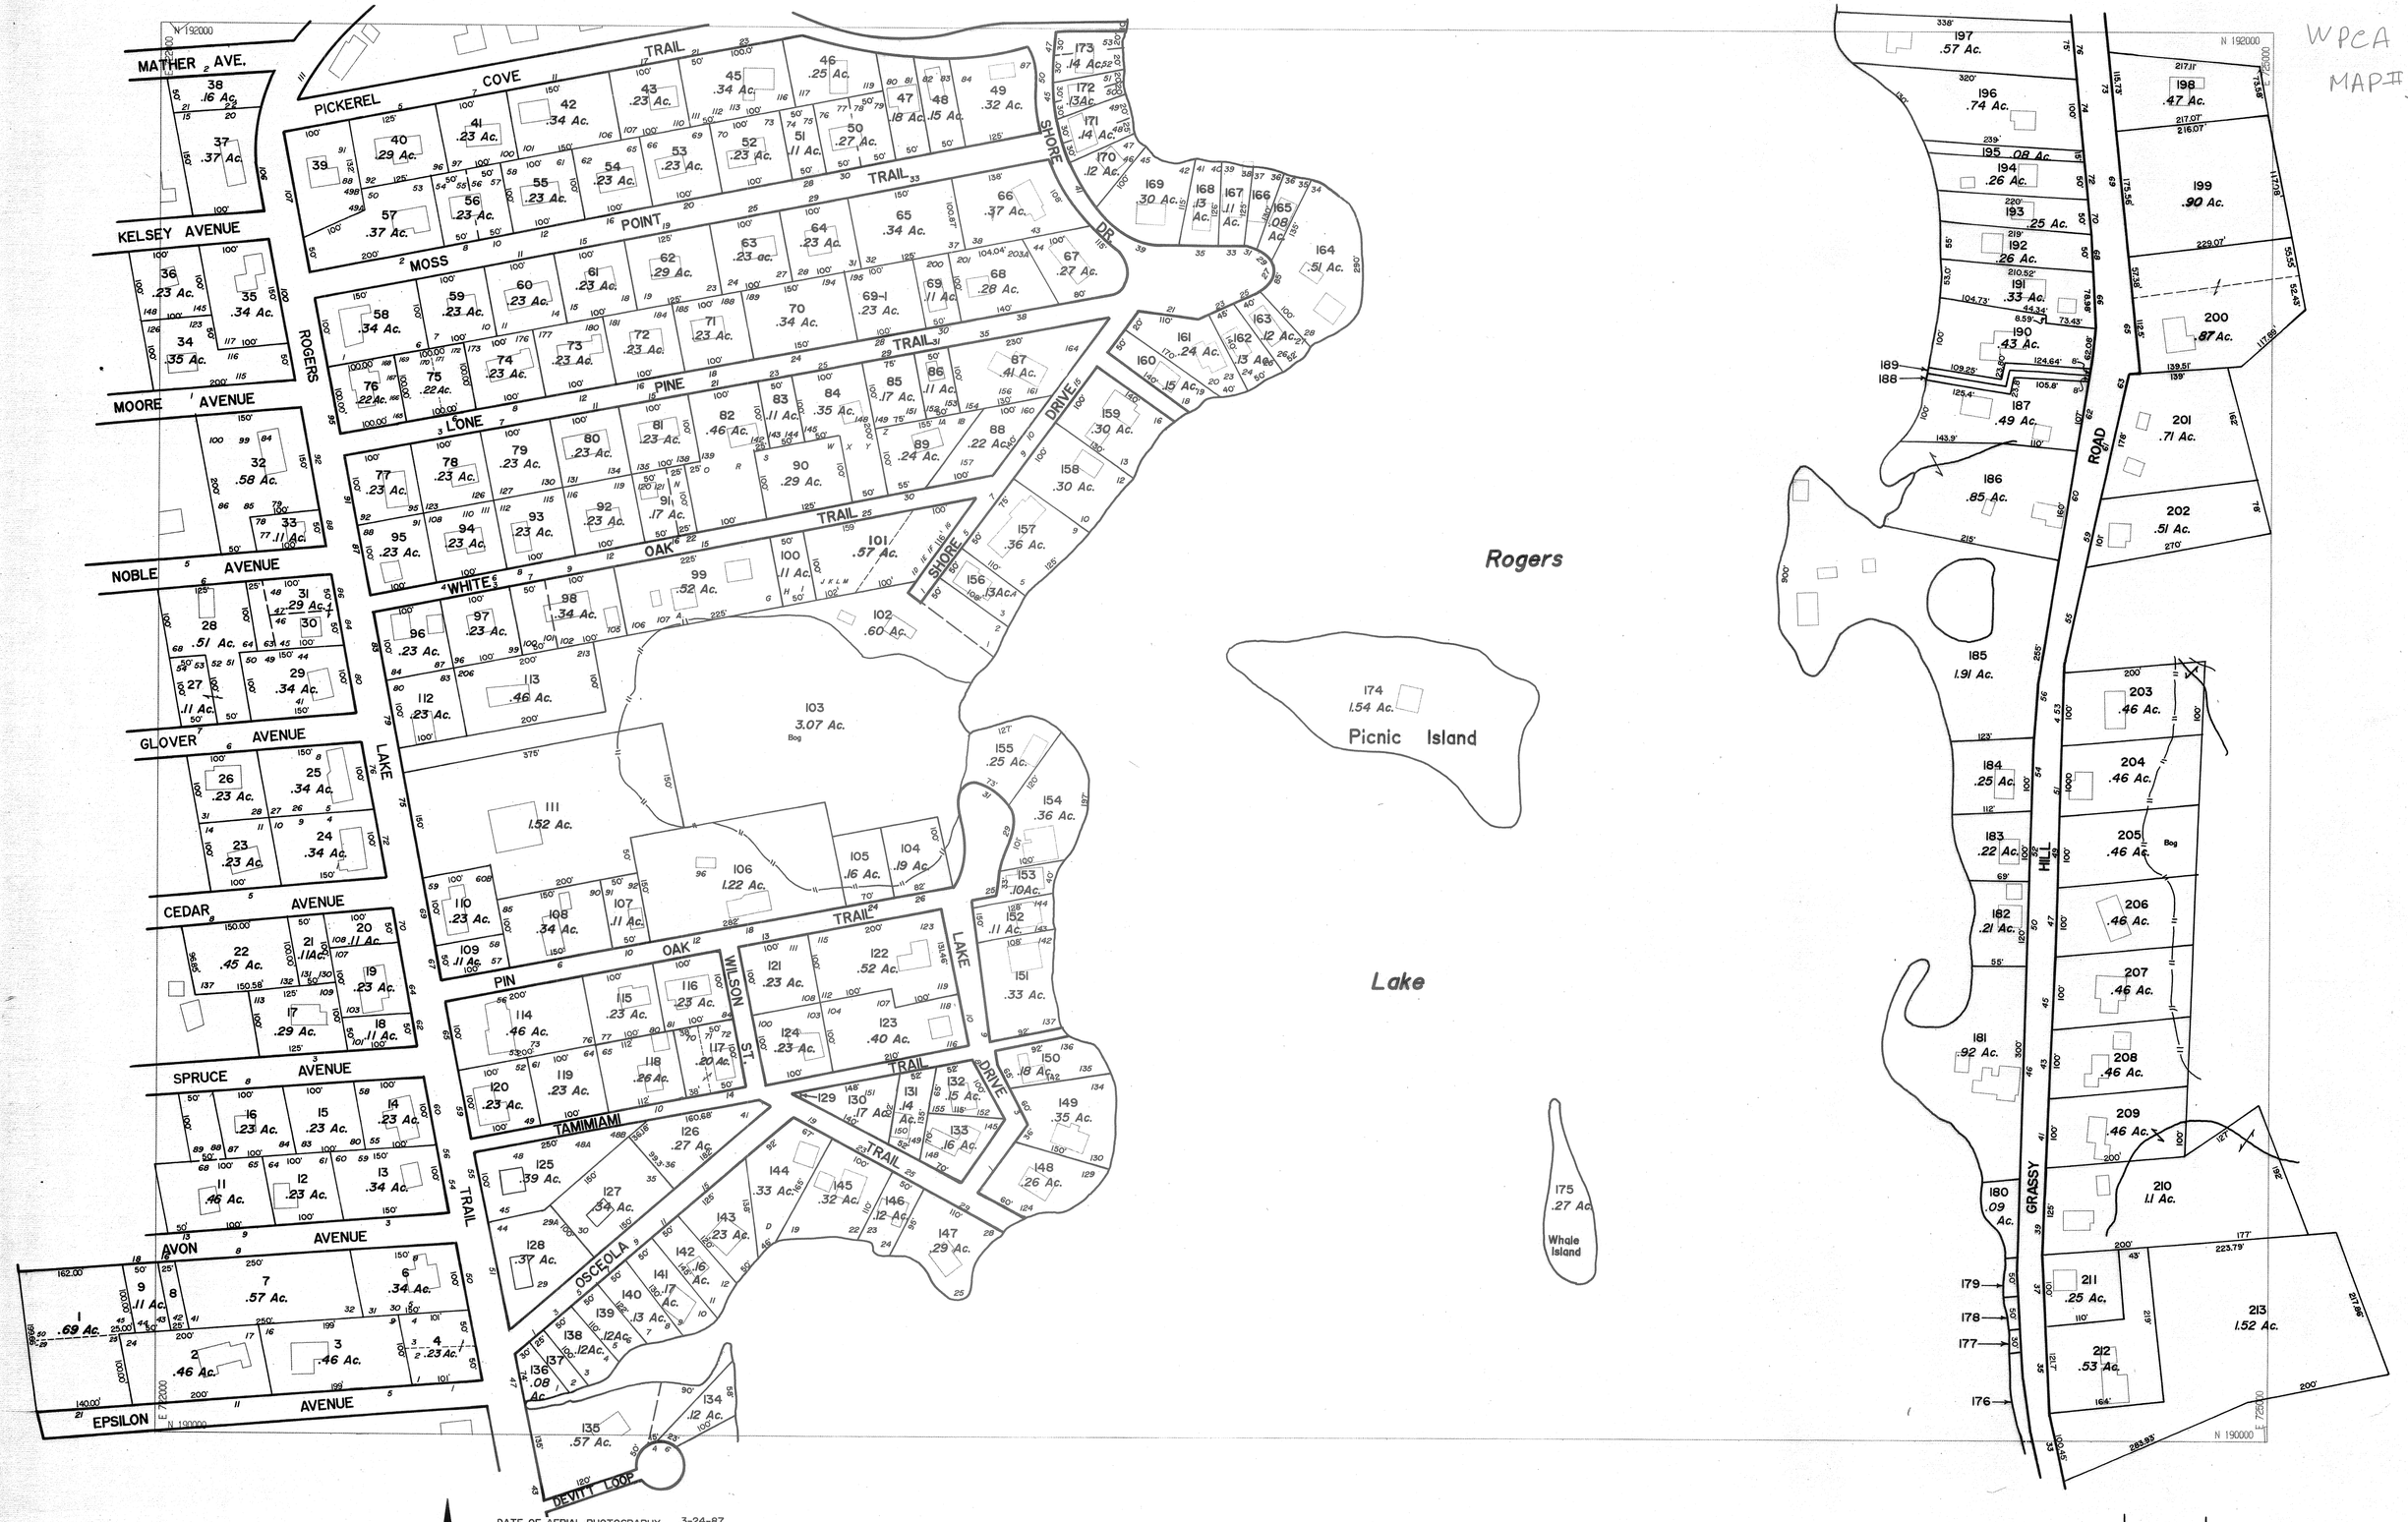

LEGEND

PARCEL NUMBERS. 2
MATCH LINE. . . . . — — —

Grid North

DATE OF AERIAL PHOTOGRAPHY 3-24-87
DATE OF COMPLETION

DATE OF REVISIONS			
7-6-95	30, 31	2-9-10	203, 209
1-8-01	1, 10, 101		
2-26-02	199, 200		
1-22-04	11, 22		
3-9-06	3,4,5,117, 118		
2-8-07	75, 76, 4, 5		

For Assessment Purposes Only
Not to be used for Conveyances

TAX MAP
TOWN OF OLD LYME
NEW LONDON COUNTY, CONNECTICUT
PREPARED BY
JAMES W. SEWALL COMPANY, OLD TOWN, MAINE
SCALE: 1 INCH = 100 FEET

	67	
65	MAP NUMBER 66	
	63	